Yfirlitsmynd
MKV. 1:50

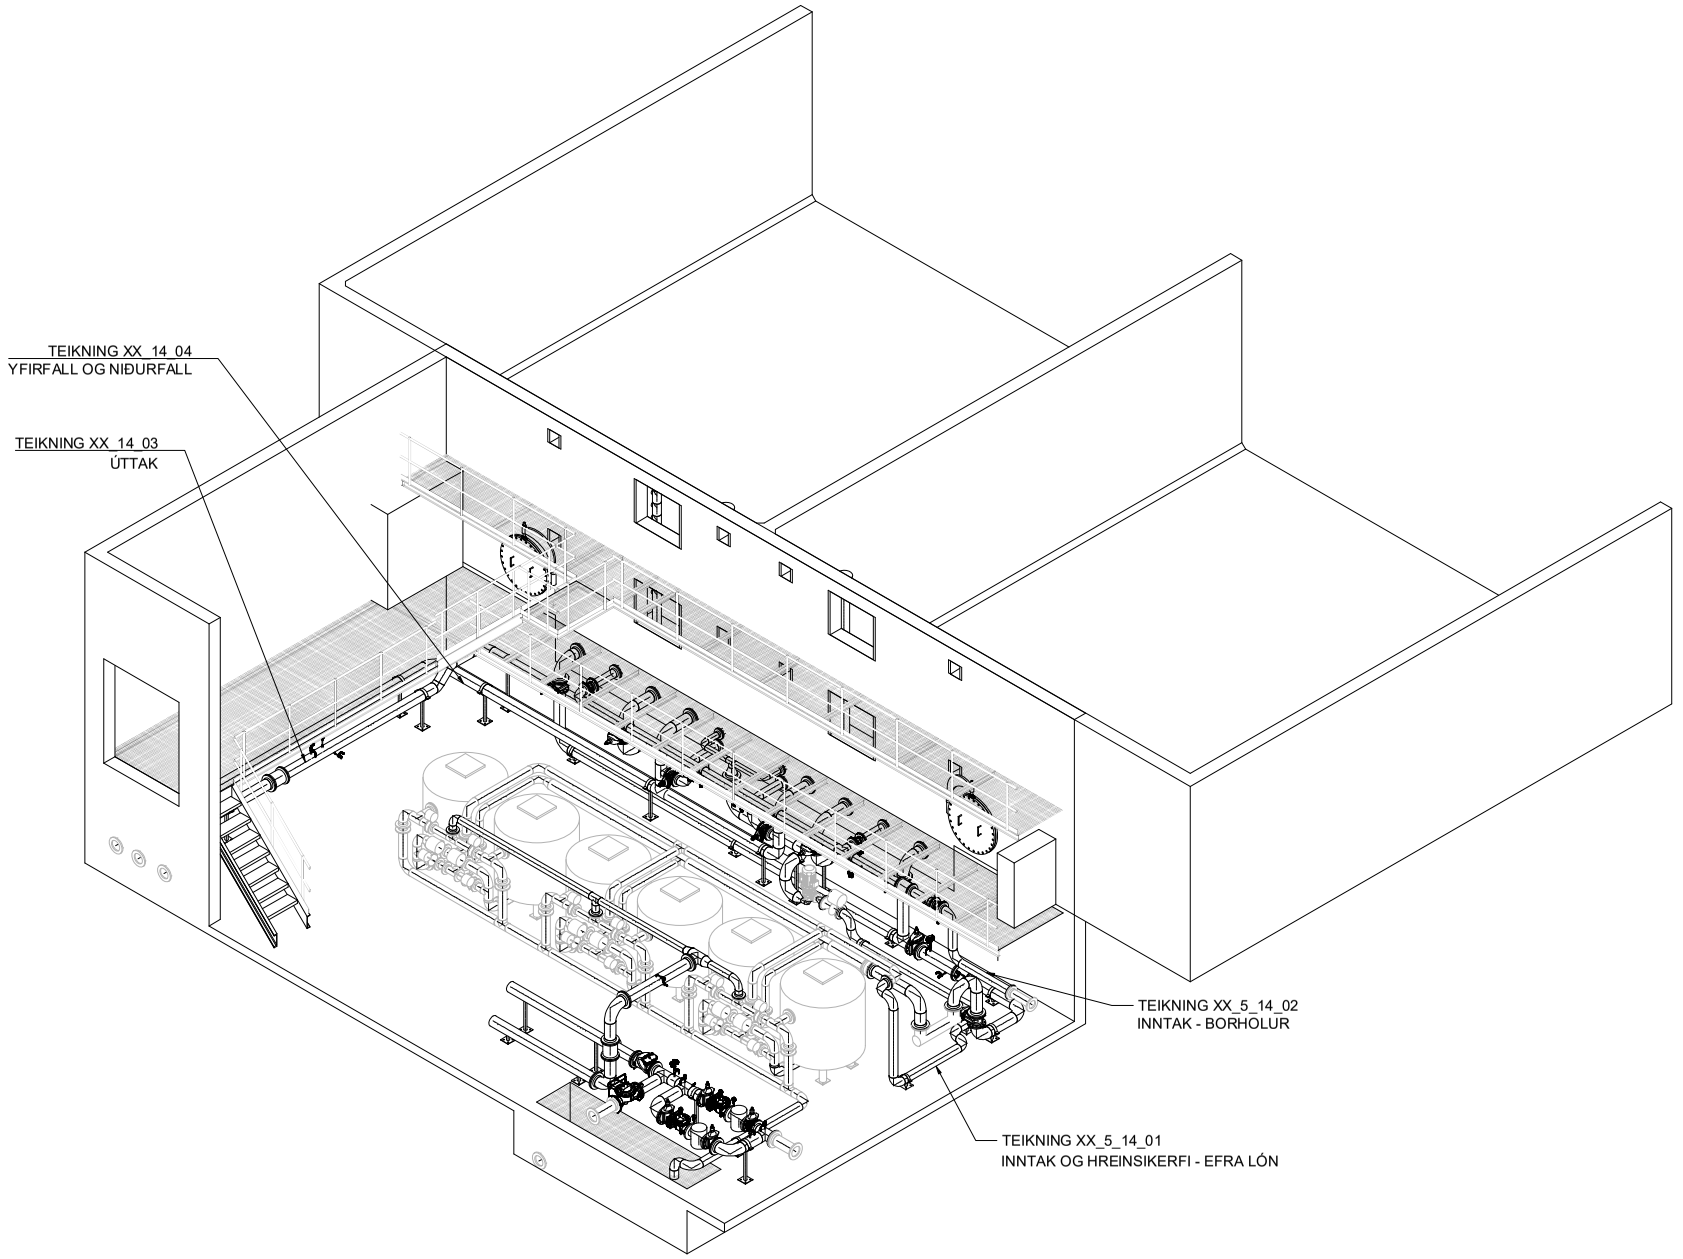

LAGNAUNDIRSTÖÐUR SKULU VERA SMÍÐAÐAR SAMKVÆMT TEIKNINGU XX_5_14_06 OG STAÐSETTAR EINS OG SJÁ MÁ Á TEIKNINGU XX_5_11_01 OG XX_5_14_01 TIL XX_14_04
NOTA SKAL UNDIRSTÖÐUR SEM FYLGJA NÚVERANDI HREINSIBÚNAÐ EINS OG HÆGT ER
MANNOP SKULU SNÚA EINS OG SJÁ MÁ Á ÞESSARI TEIKNINGU. ÞAU OPNAST INN AÐ MIÐJU LOKAHÚSINS
NÚVERANDI TENGISTYKKI, BÚNAÐUR OG LAGNIR SEM FLUTT VERÐA Í LOKAHÚSIÐ ERU MERKT MEÐ GRÁU
OG SKAL SKOÐA VEL TENGIPUNKTA MILLI NÚVERANDI LAGNAKERFIS OG NÝS LAGNAKERFIS. AÐLAGA
SKAL NÝTT LAGNAKERFI AÐ LAGNAKERFI HREINSIBÚNAÐAR

REV.	DATE:	DESCRIPTION	DES.	DRAWN	APP.

This drawing is the property of Efla hf. and it is not to be used for any purpose without the permission of Efla hf. The receiver is liable for any misuse.

Dimensions without tolerances according to ISO 2768-1 medium.

EFLA

PROJECT NUMBER	1914 016
PAPER SIZE	A1
DESIGNED:	LBH
DRAWN:	LBH
REVIEWED:	UV
DRAWING NUMBER	XX_5_11_01
DATE:	26.4.2023
SCALE:	1:50
APPROVED:	

Vatnstankur Hlíðardal
Aðalstræti 10-12
415 Bolungarvík

Lagnir og búnaður
Vatnsveita
Yfirlitsmynd

SHEET 1
VERSION A

Kvarði
0 100 200 300 400 500
M 1:50 mm

C:\Users\bhl\OneDrive - EFLA hf_verkefnaskrá\Desktop\Vatnstankur - Bolungarvík\Dwfnd\DWG\Yfirlitsmynd.dwg